

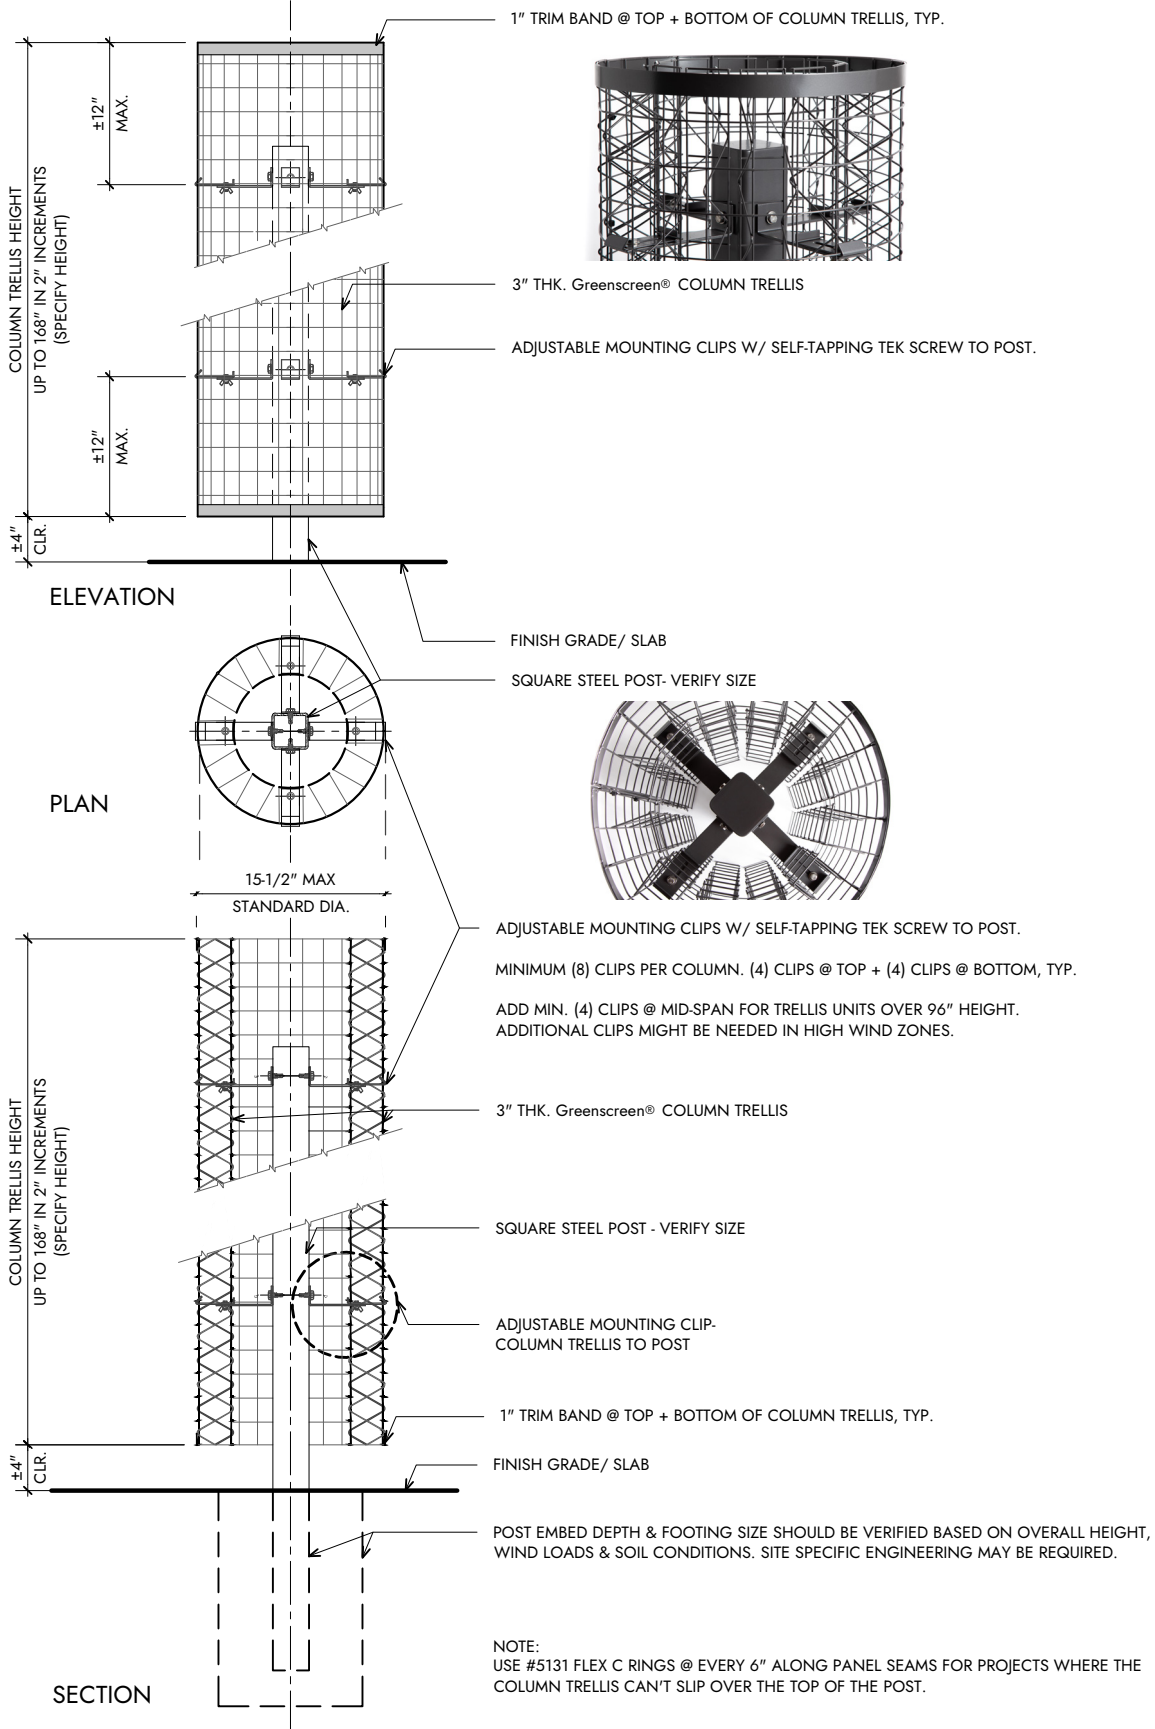


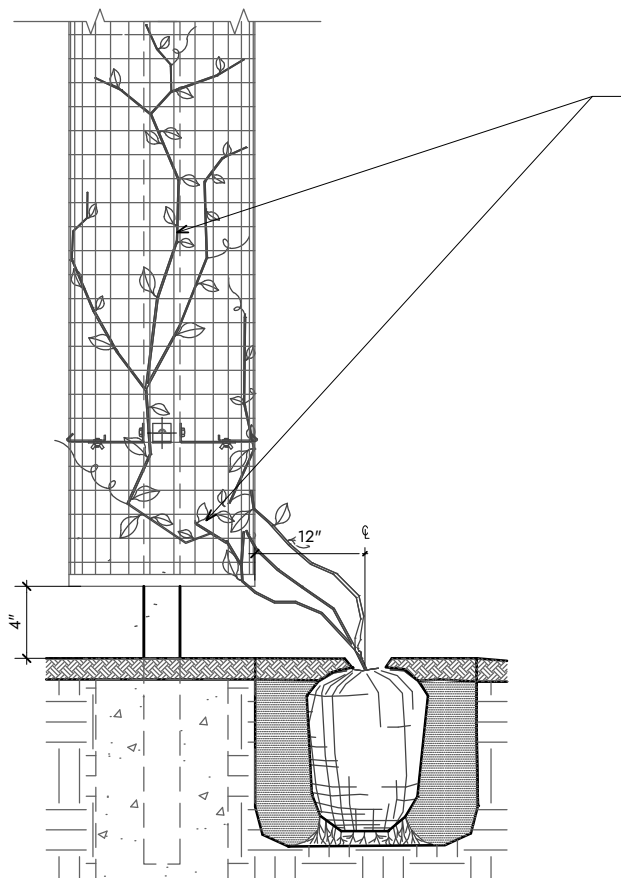

VINE CONSIDERATIONS

- VINES THAT GROW BY TWINING SUCH AS HONEYSUCKLE, JASMINE, TRUMPET VINE, FIVELEAF AKEBIA AND CLEMATIS ARE BEST FOR GREENSCREEN®.
- SCRAMBLING VINES SUCH AS ROSA BANKSIAE AND BOUGAINVILLEA DO WELL ON GREENSCREEN® BUT REQUIRE ADDITIONAL MAINTENANCE/PRUNING.
- VINES THAT GROW BY "SUCTION CUPS" OR "AERIAL ROOTS", SUCH AS VIRGINIA CREEPER, SHOULD BE AVOIDED FOR WALL MOUNTED APPLICATIONS AS THEY WILL ATTACH TO THE ADJACENT WALL. THESE TYPES OF VINES ARE ACCEPTABLE FOR POST MOUNTED APPLICATIONS, HOWEVER, THE POSTS SHOULD BE LOCATED AWAY FROM THE BUILDING FACADE.
- GREENSCREEN® RECOMMENDS THAT A LANDSCAPE ARCHITECT, OR HORTICULTURIST BE CONSULTED FOR EACH SPECIFIC APPLICATION.
- CHOOSING THE APPROPRIATE VINE REQUIRES CAREFUL CONSIDERATION OF CLIMATE ZONE, SUN EXPOSURE AND DESIRED VISUAL EFFECT.
- WHEN SELECTING VINES, NATIVES SHOULD BE GIVEN PREFERENCE AND SPECIES THAT ARE CONSIDERED INVASIVE SHOULD BE AVOIDED.

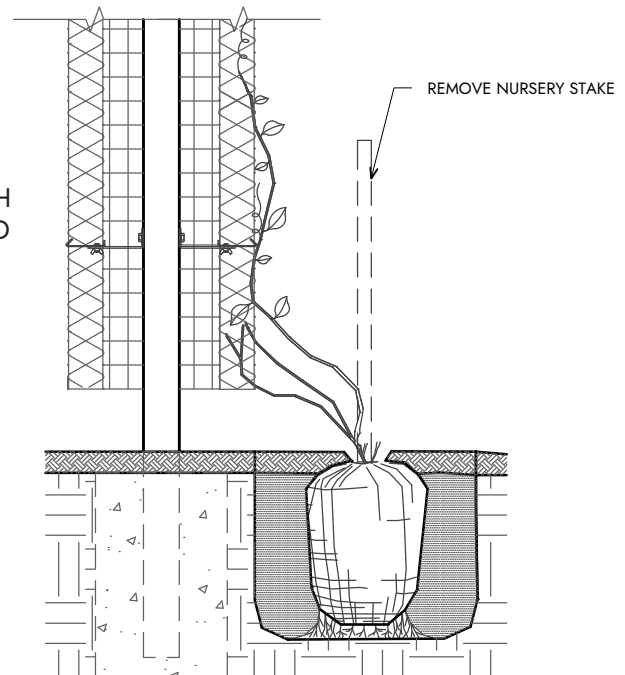

WEAVE VINE BRANCHES INTO SCREEN, STARTING AT BOTTOM. TIE LARGER BRANCHES LOOSELY TO SCREEN WITH BIO-DEGRADABLE TIES.

GENERAL NOTES:

- FOR PROJECT SPECIFIC PLANTING DETAILS REFER TO LANDSCAPE/CIVIL DRAWINGS.
- THE CROWN OF THE VINE IS TYPICALLY PLANTED $\pm 12"$ FROM FACE OF PANEL.
- TYPICAL VINE SPACING VARIES FROM 1' TO 4' O.C. DEPENDING UPON VINE SPECIES AND CONTAINER SIZE.
- IRRIGATION WILL BE REQUIRED IN MOST CLIMATE ZONES.
- GREENSCREEN® DOES NOT PROVIDE DESIGN SERVICES FOR PLANTING, IRRIGATION OR DRAINAGE.
- GREENSCREEN® DOES NOT SUPPLY PLANT MATERIAL OR INSTALLATION.